



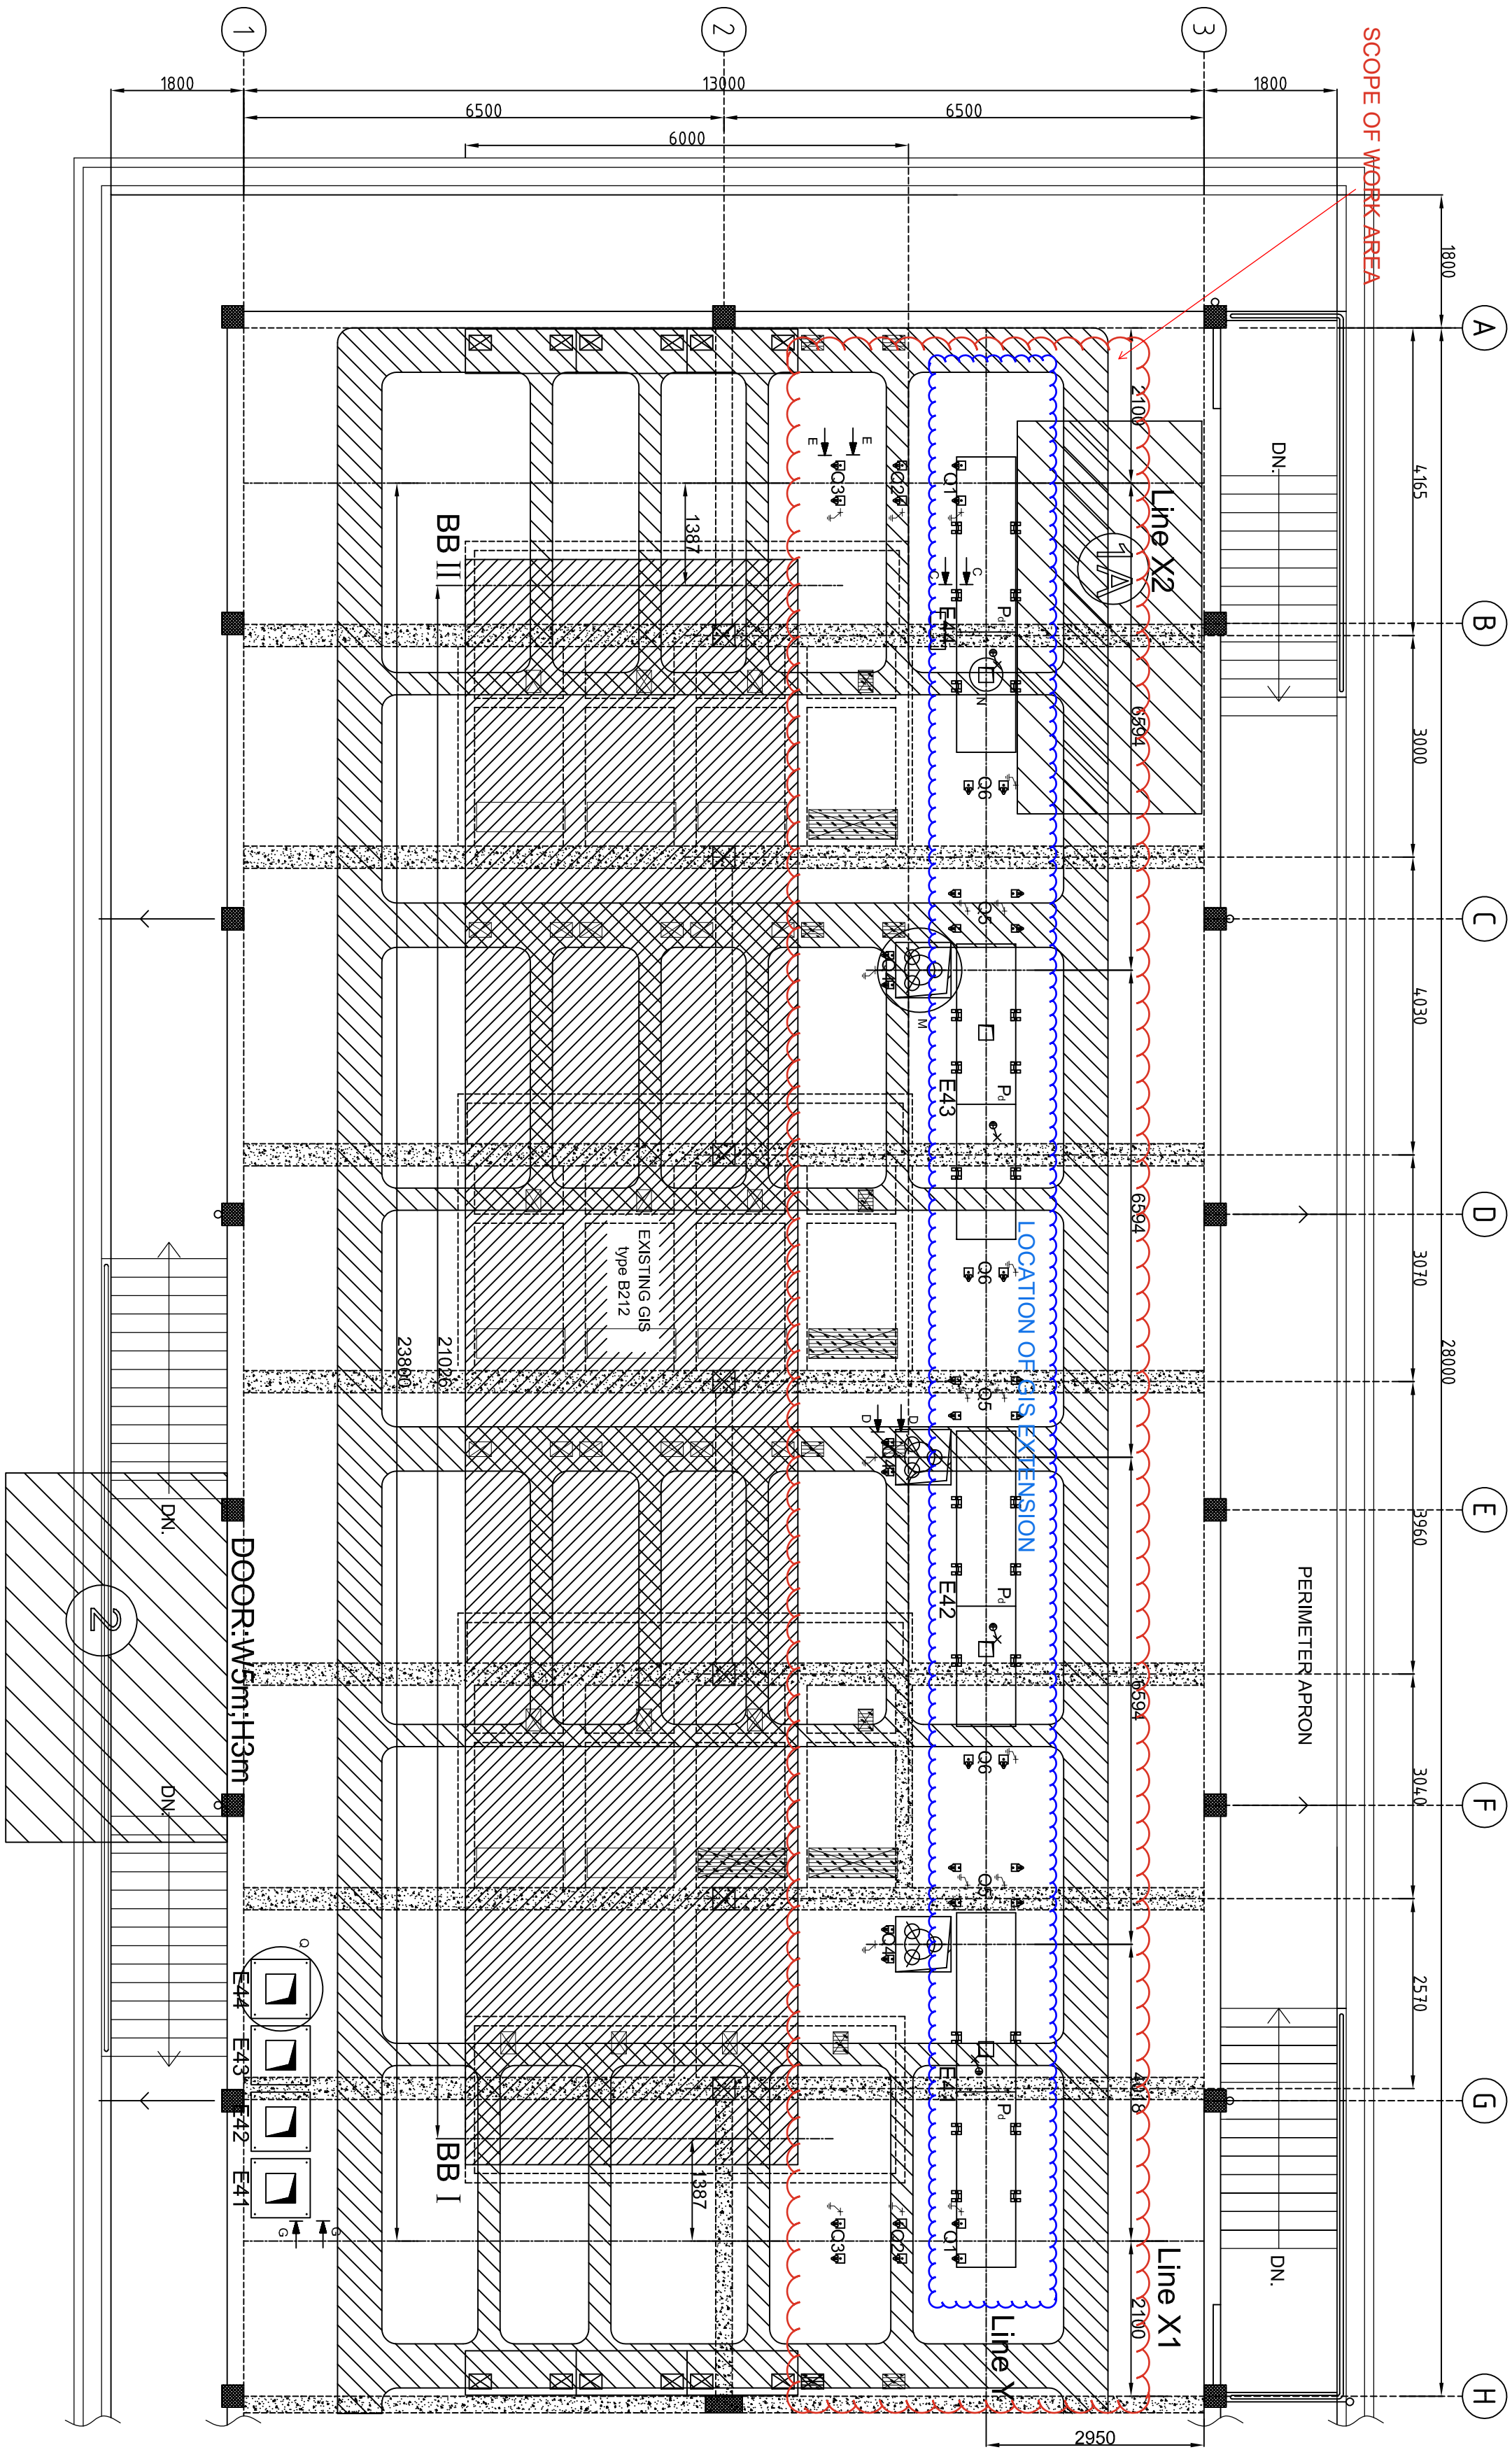

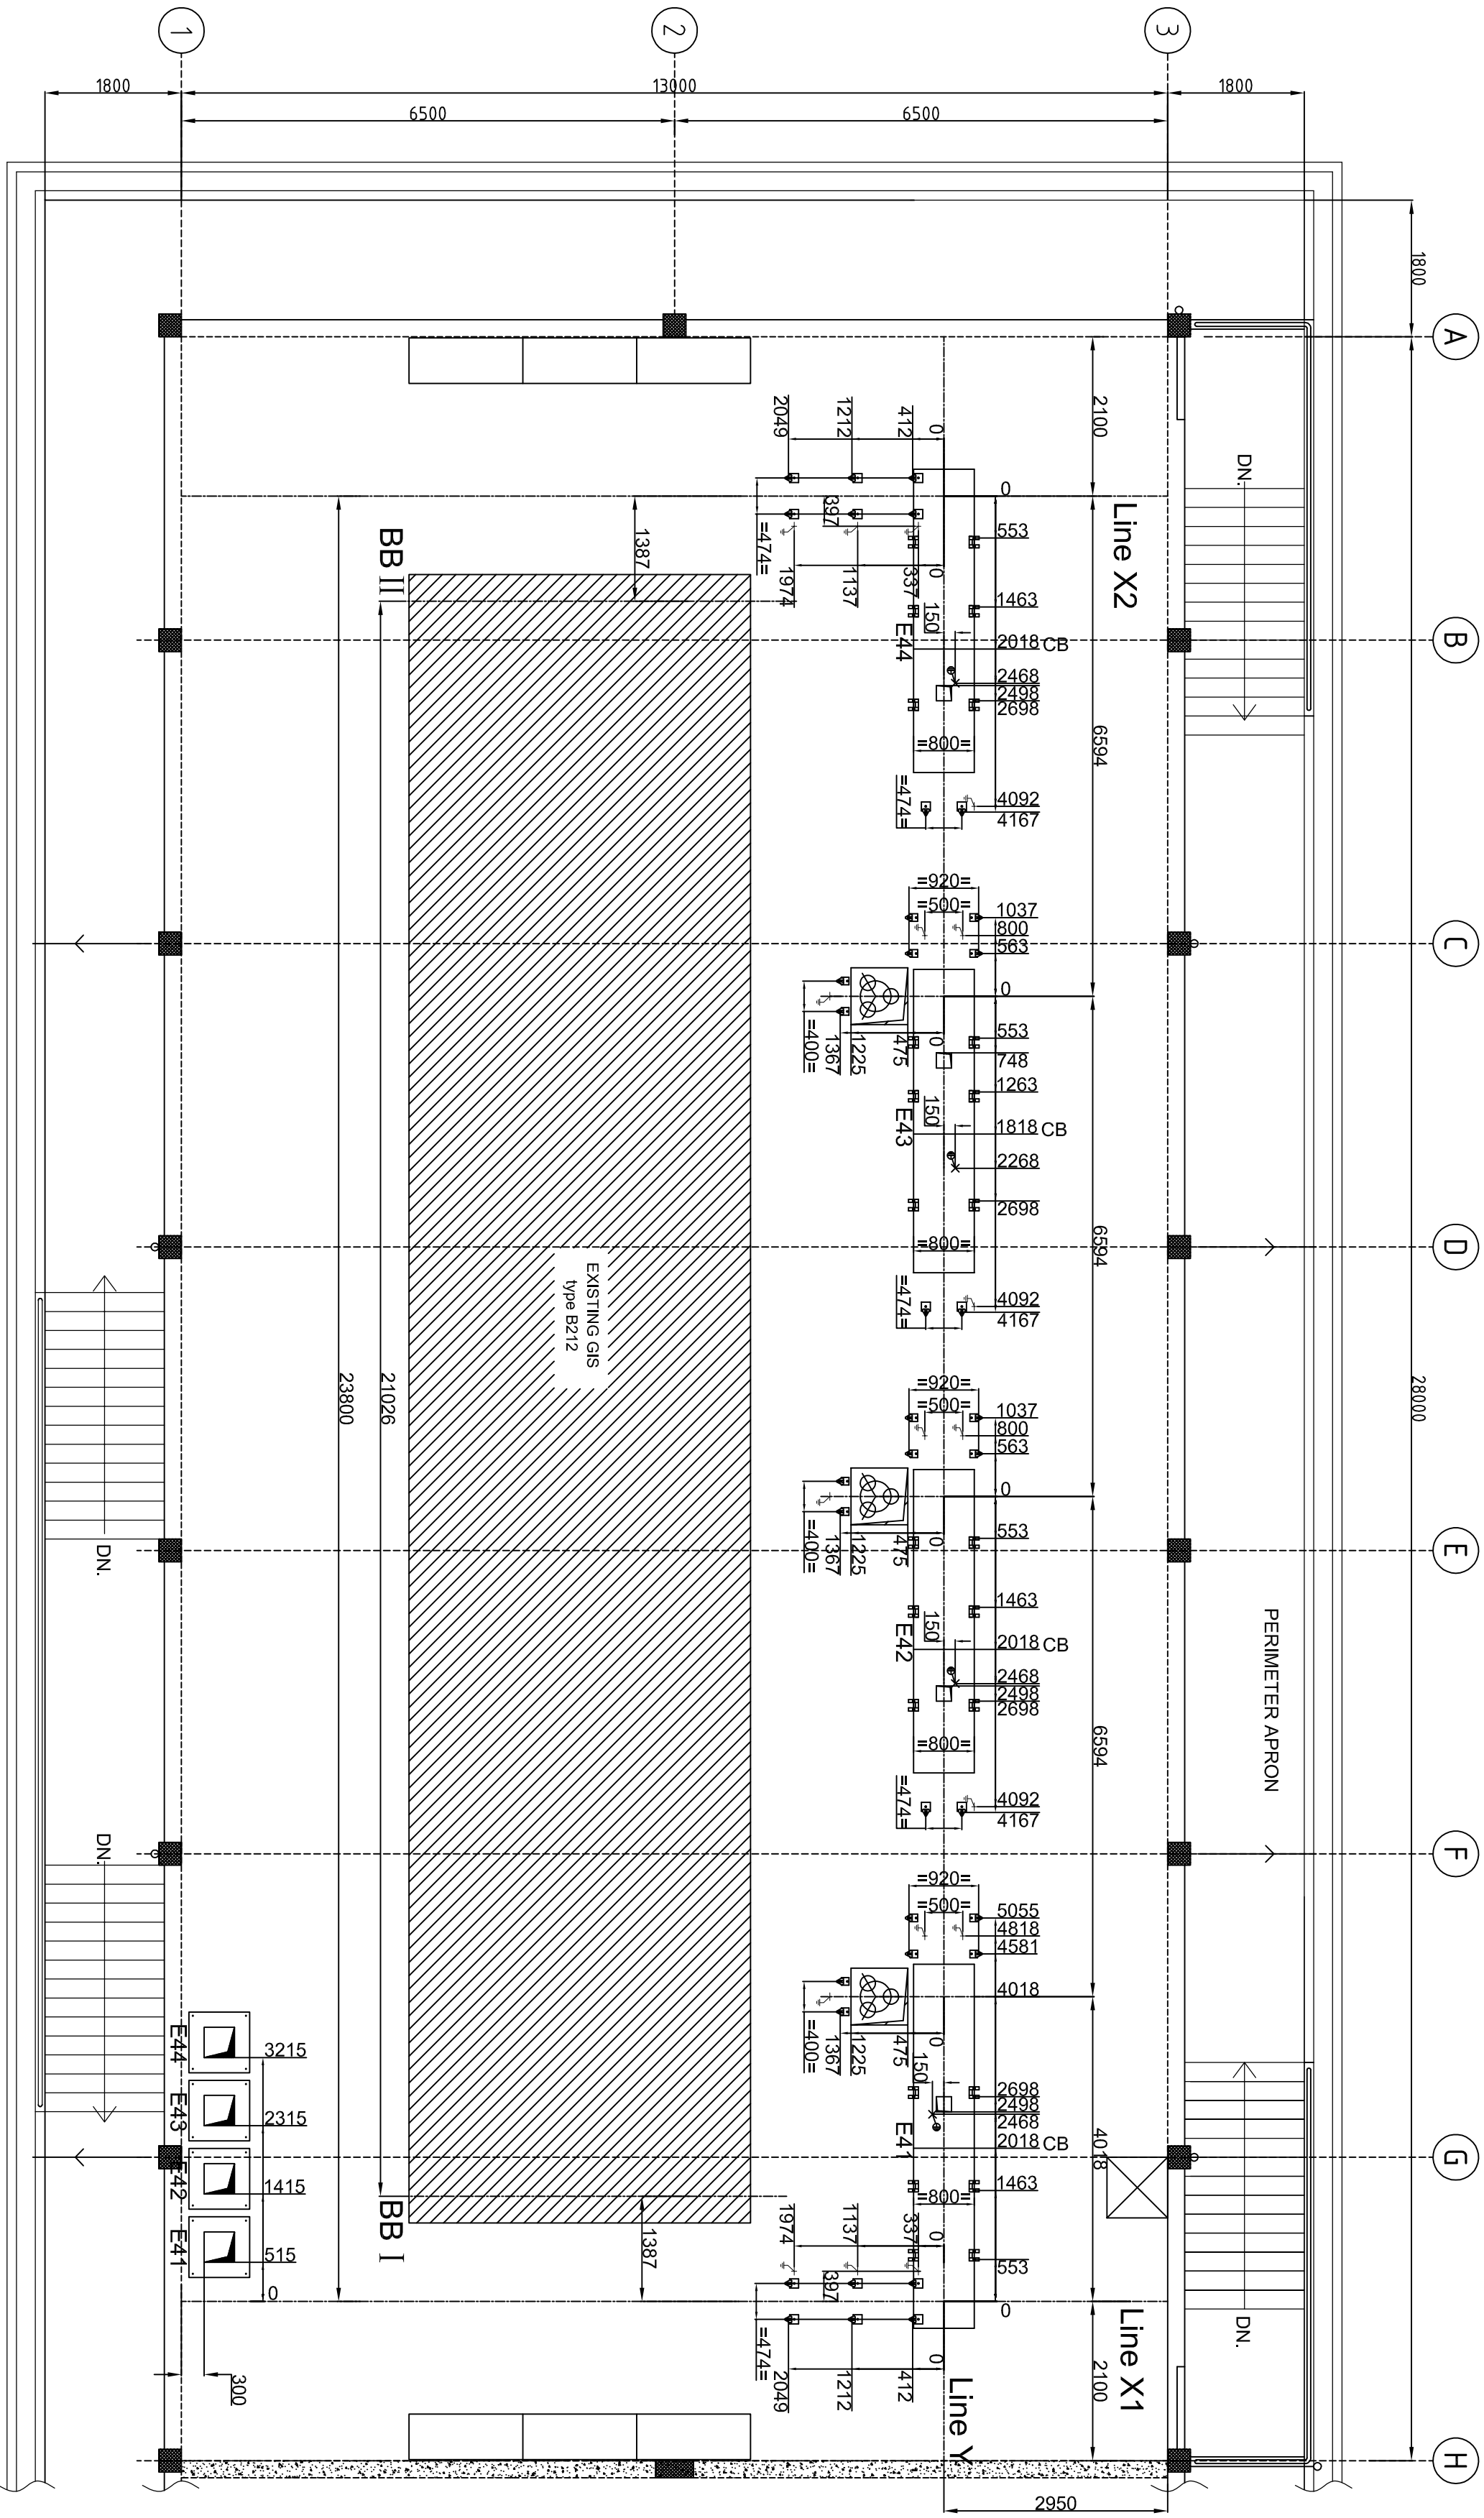

03	ISSUE FOR APPROVAL	2026.7.14	S.J.X	P.LB.G.OT	
02	ISSUE FOR APPROVAL	2026.7.3	S.J.X	P.LB.G.OT	
01	FIRST ISSUE	2026.6.15	S.J.X	P.LB.G.OT	
REV	DESCRIPTION	DATE	DWN	CHK	APP

CONTRACTOR:



OWNER/OPERATED BY:



PROJECT TITLE :

66kV GIS SWITCHGEAR EXTENSION
NEW DIAMETER 4 (F35 MODEL -14.5KV)
WITH EXISTING GIS (B212 MODEL - 72.5KV)

SUBSTATION :

66kV MANGGIS SUBSTATION

DRAWING TITLE :

V58 BPC GIS Extension F35-41
Civil work Drawing

DRAWING NO:

SG8A000190

SCALE	SIZE	REV	SHEET NO
N.T.S.	A2	03	02/03

